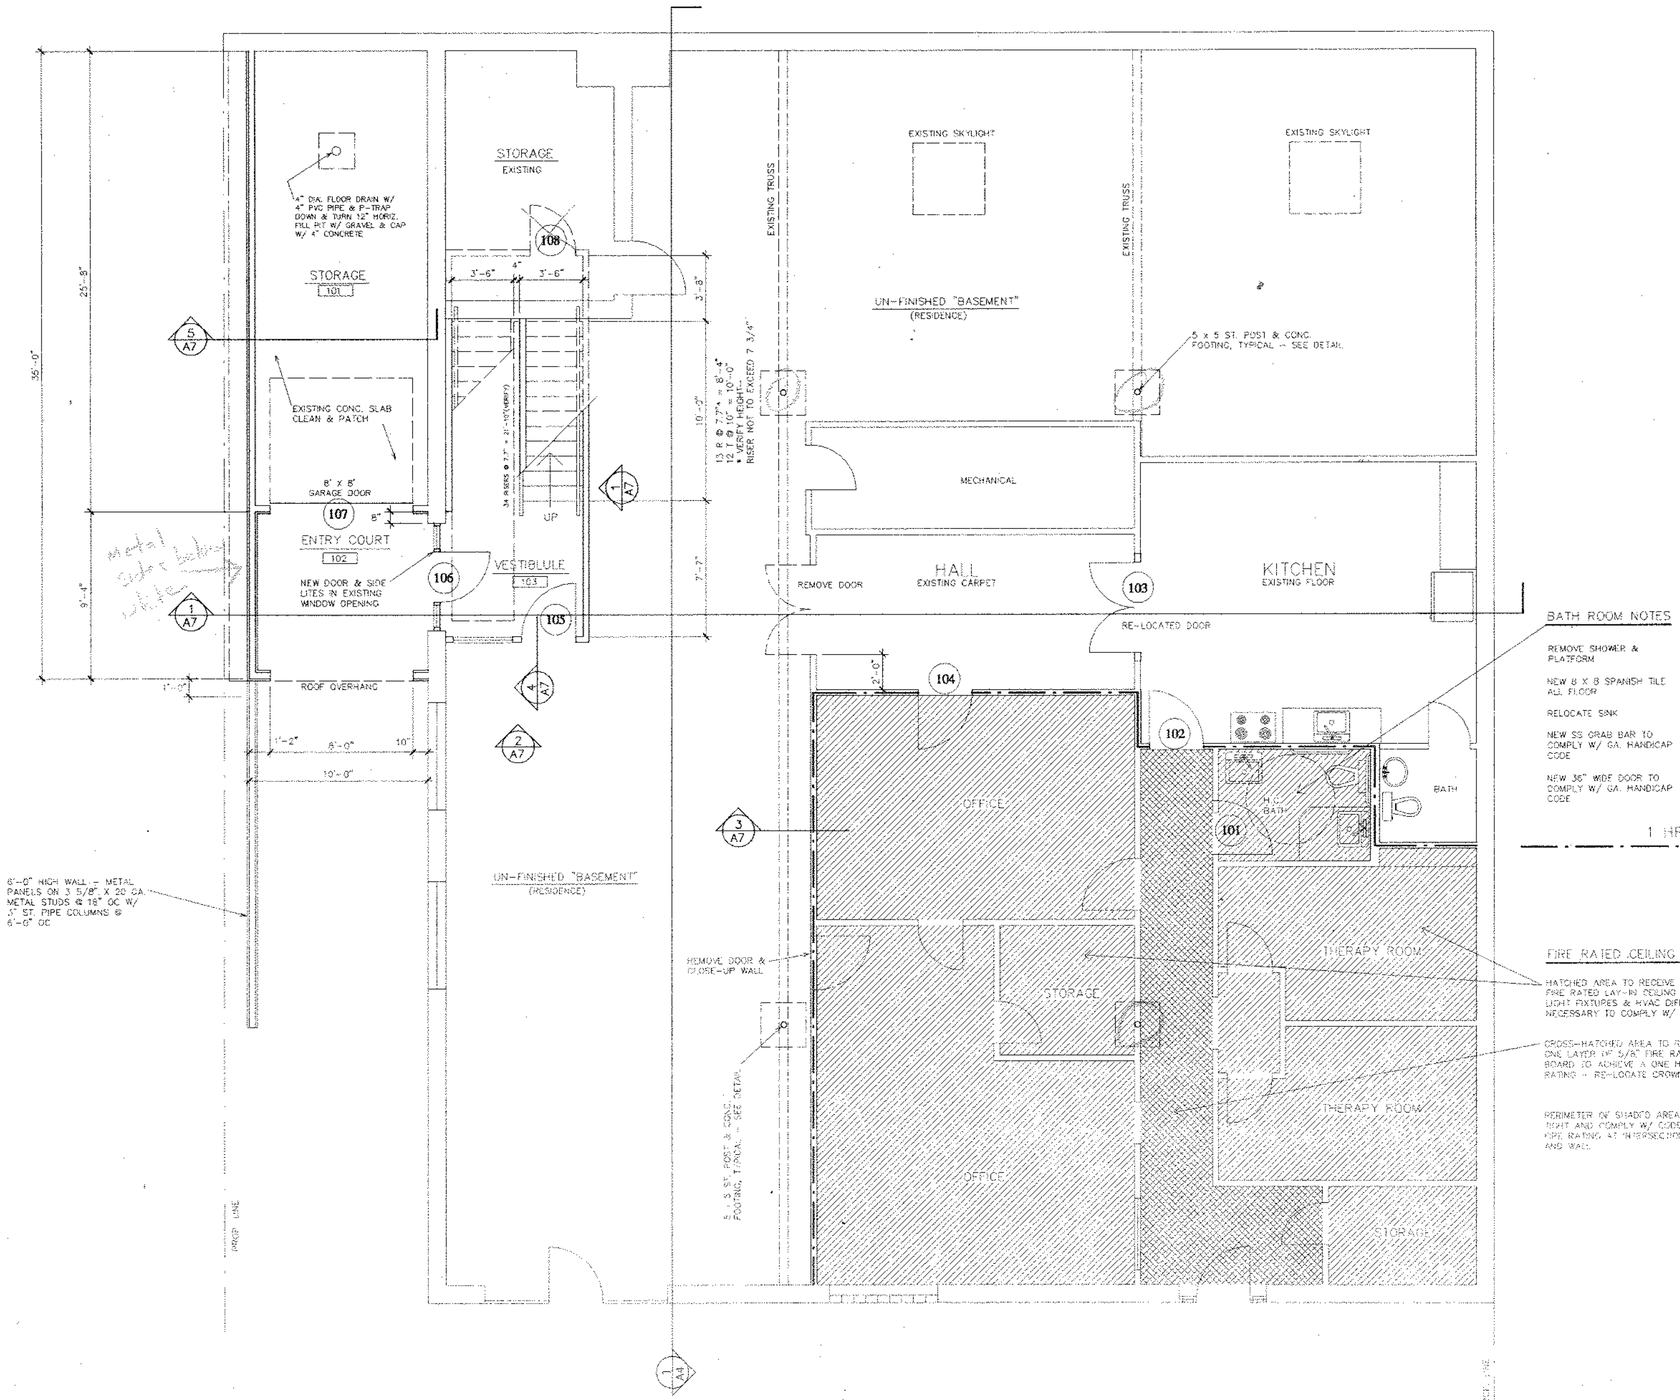

1st FLOOR PLAN

1/4" = 1'-0"

Camp Architects, Inc.
P.O. Box 3386, Atlanta, Georgia 404-523-2509

310 Peters St. Loft

310 PETERS STREET ATLANTA, GEORGIA 30327

DRAWN	WCC
APPROVED	WCC
COMM. NO.	0102
DATE	JUNE 4, 2001
REVISIONS:	
PERMITTING	

SHEET TITLE:
1st FLOOR PLAN

SHEET NO.
A1